


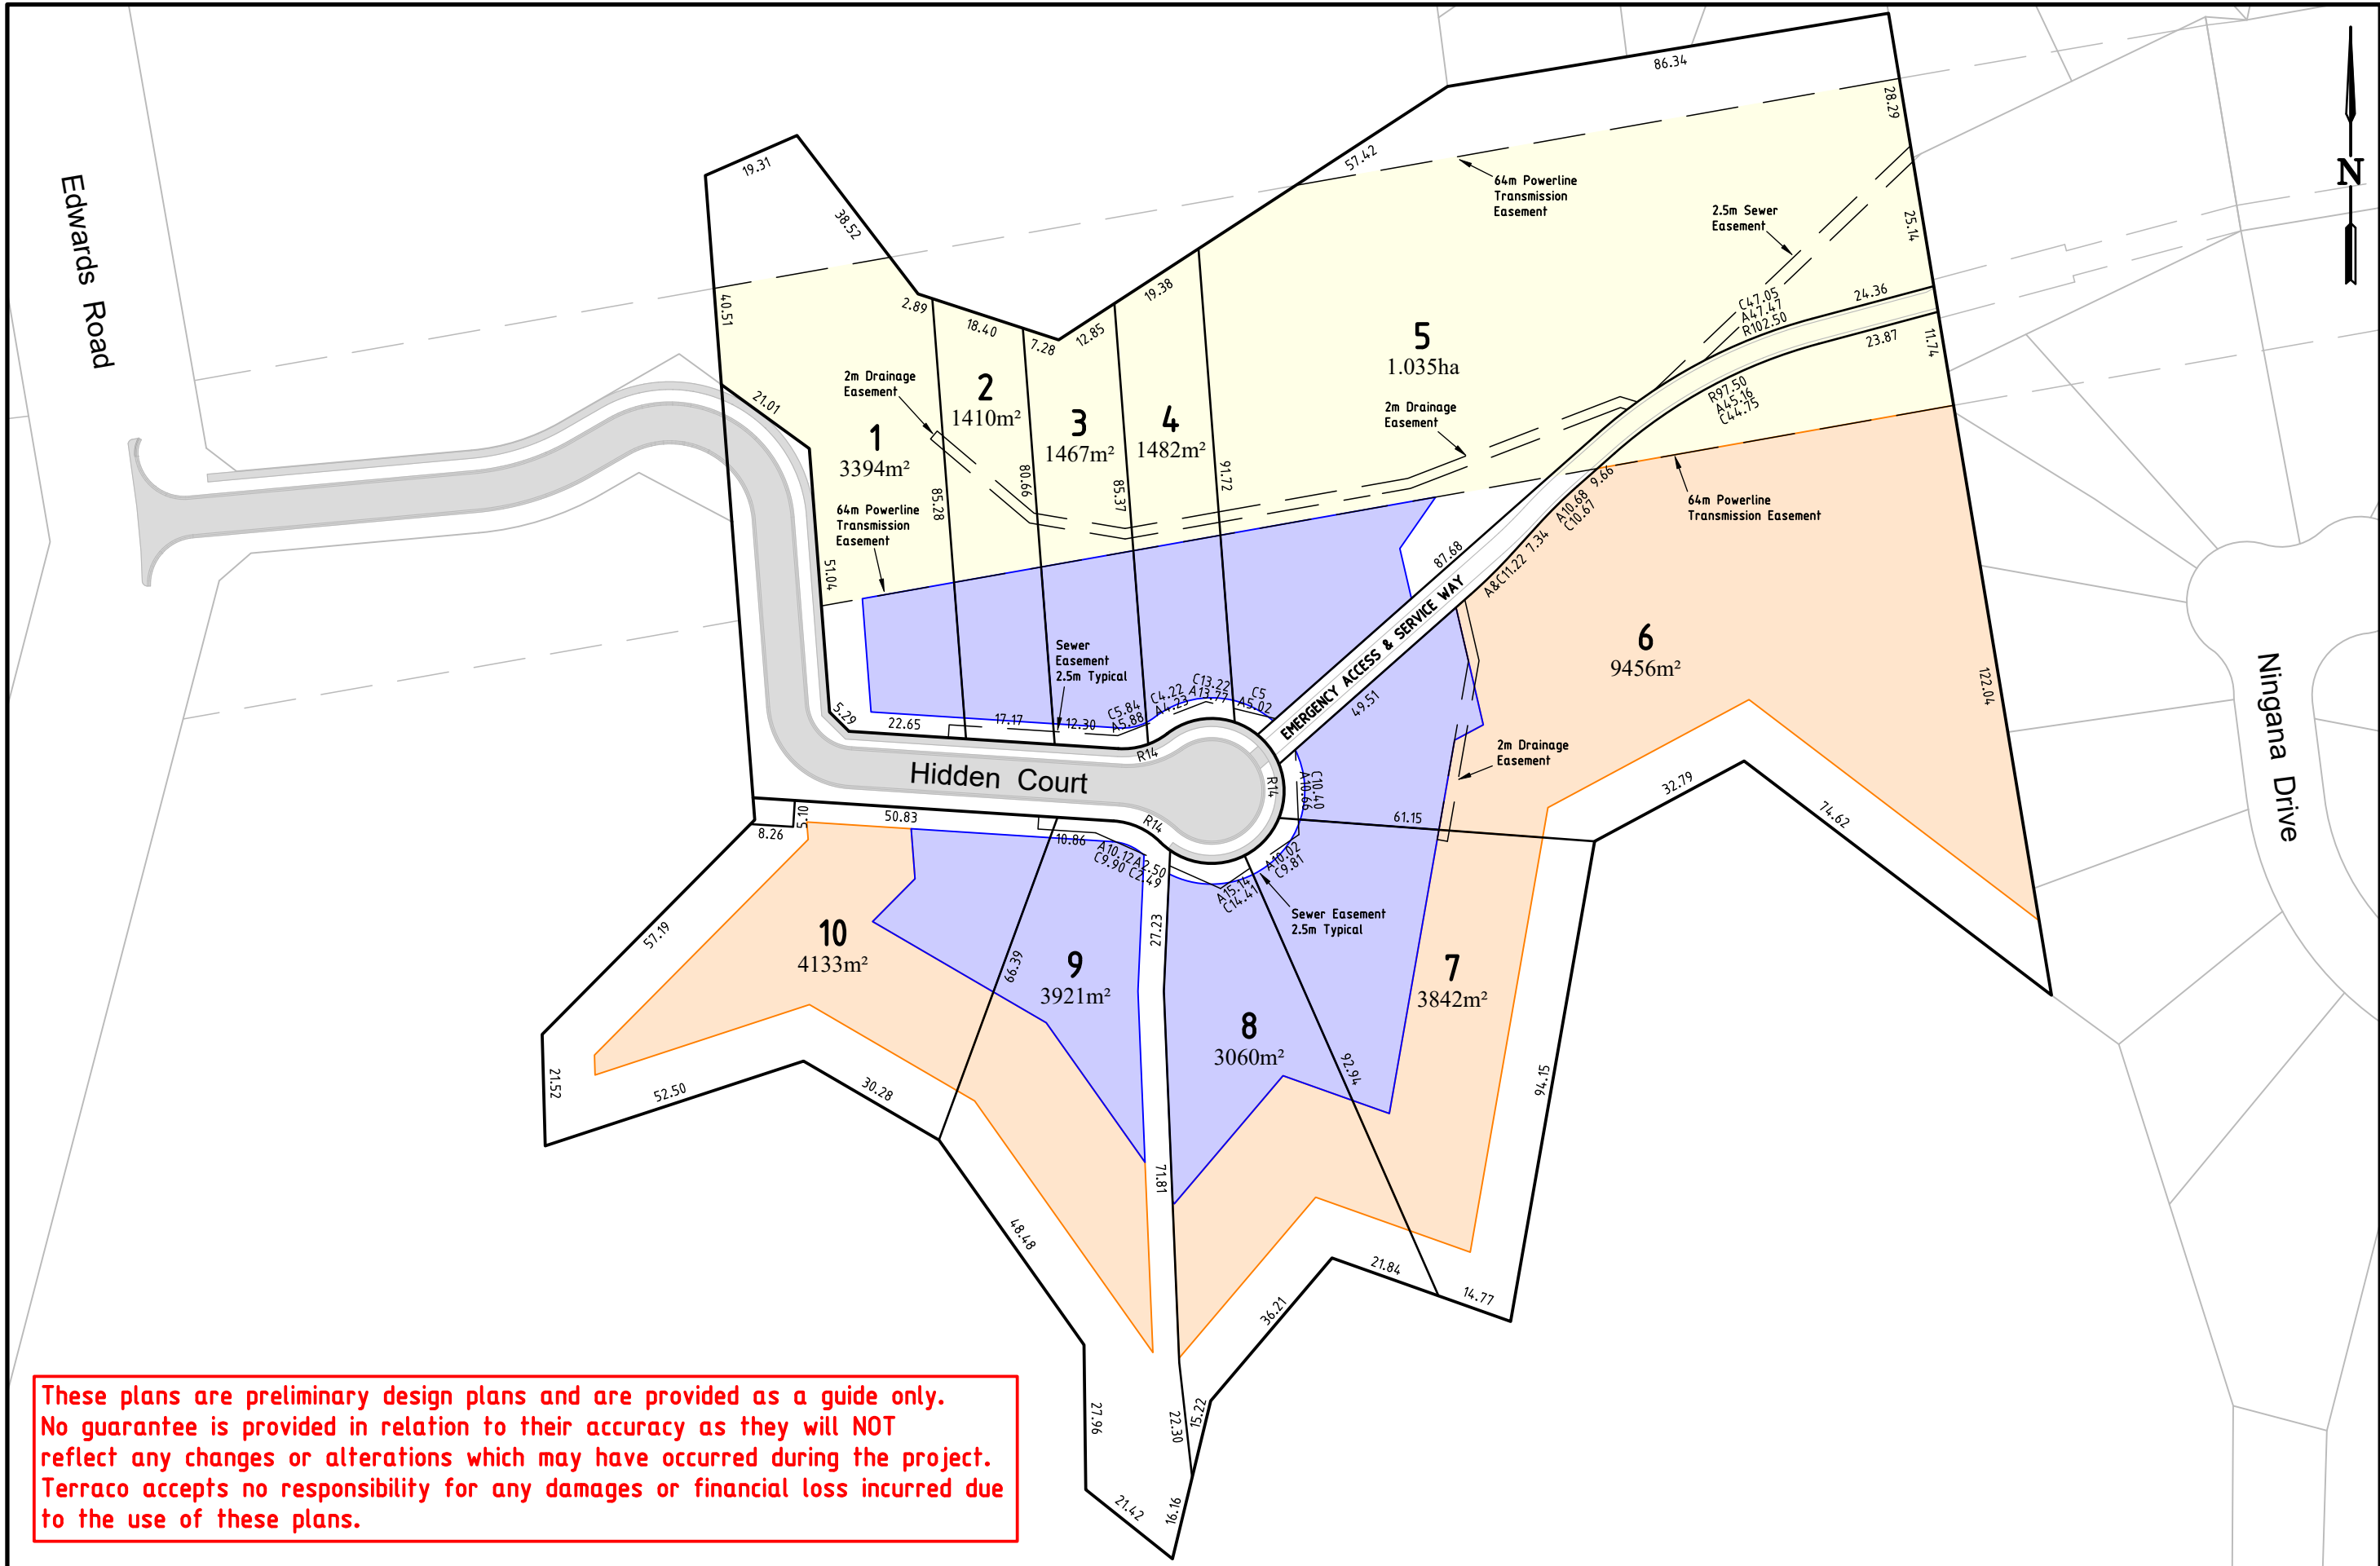

These plans are preliminary design plans and are provided as a guide only. No guarantee is provided in relation to their accuracy as they will NOT reflect any changes or alterations which may have occurred during the project. Terraco accepts no responsibility for any damages or financial loss incurred due to the use of these plans.

6		
5		
4		
3		
2	Notational Adjustments	08/11/2023
1	Original Issue	22/09/2023
0	Draft	-
Ver	Revision Description	Date

Drafted	Checked
J.Sens	R.Dawborn
Nov 2023	Nov 2023
Approved	
J.Sens	Nov 2023
PE0011452	

Notes/Legend	
	Habitable building envelope
	Non-habitable building envelope
	Powerline transmission easement




TERRACO
Civil Engineers
Project Managers
Development Consultants

Terraco P/L
ABN 12 681 695 776
9 Jewell Court
East Bendigo, Vic 3550
Ph: 03 5442 5799
Fax: 03 5441 5506
E: info@terraco.com.au
Web: www.terraco.com.au

Scale (m)		Not to Scale
		
All lengths are in metres and all levels are to Australian Height Datum (Original Sheet Size is A3)		
09075	Drawing file: Building Envelopes Plan.dwg	LTO Ref: PS841752J

City of Greater Bendigo - Kennington					
Agarius Pty Ltd					
169 Edwards Road					
Building Envelope Plan					
Council Ref:	Water Auth. Ref:	Our Ref:	Version	Sheet	
AM/729/2019/C	ME 20459	09075	2	1 of 3	

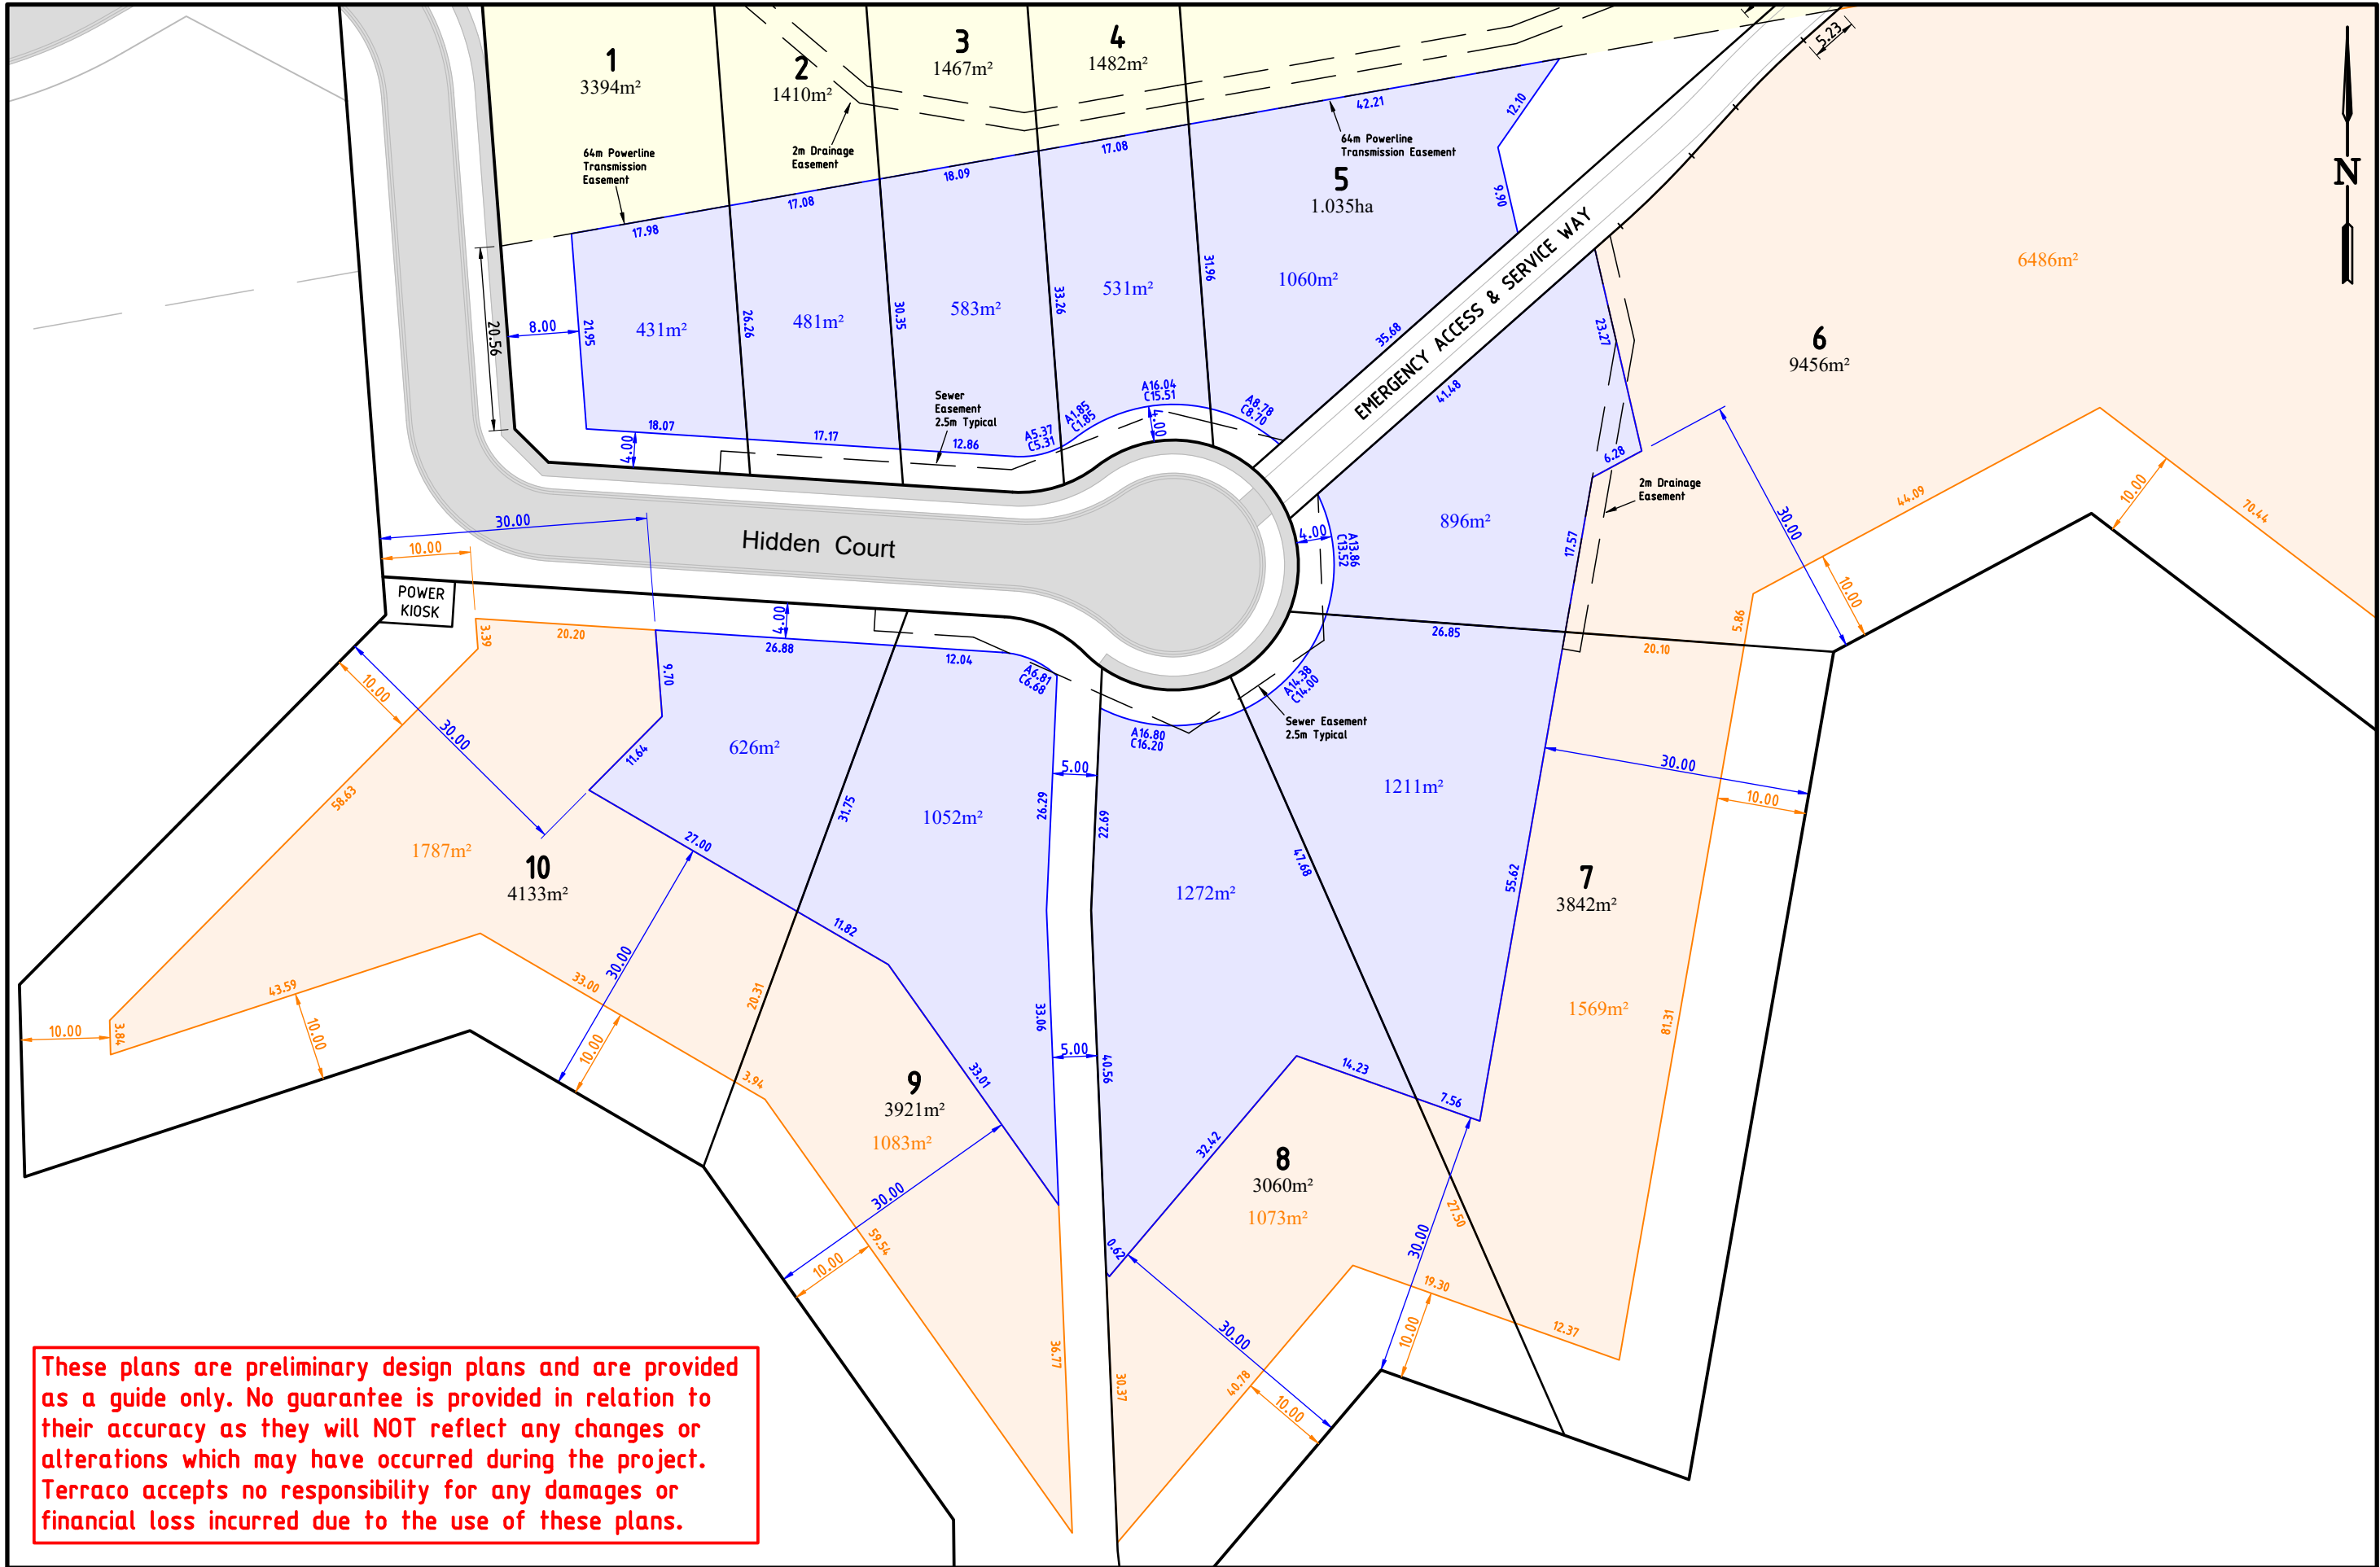

These plans are preliminary design plans and are provided as a guide only. No guarantee is provided in relation to their accuracy as they will NOT reflect any changes or alterations which may have occurred during the project. Terraco accepts no responsibility for any damages or financial loss incurred due to the use of these plans.

6		
5		
4		
3		
2	Notational Adjustments	08/11/2023
1	Original Issue	22/09/2023
0	Draft	-
Ver	Revision Description	Date

Drafted	Checked
J.Sens	R.Dawborn
Nov 2023	Nov 2023
Approved	
J.Sens	
Nov 2023	
PE0011452	

Notes/Legend	
	Habitable building envelope
	Non-habitable building envelope
	Powerline transmission easement



TERRACO
Civil Engineers
Project Managers
Development Consultants

Terraco P/L
ABN 12 681 695 776
9 Jewell Court
East Bendigo, Vic 3550
Ph: 03 5442 5799
Fax: 03 5441 5506
E: info@terraco.com.au
Web: www.terraco.com.au

Scale (m)		Not to Scale	
		All lengths are in metres and all levels are to Australian Height Datum (Original Sheet Size is A3)	
09075	Drawing file: Building Envelopes Plan.dwg	LTO Ref: PS841752J	Council Ref: AM/729/2019/C

City of Greater Bendigo - Kennington					
Agarius Pty Ltd					
169 Edwards Road					
Building Envelope Detail Plan 1					
09075	Water Auth. Ref: ME 20459	Our Ref: 09075	Version: 2	Sheet: 2 of 3	

